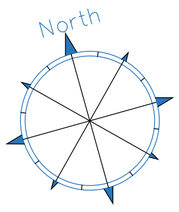

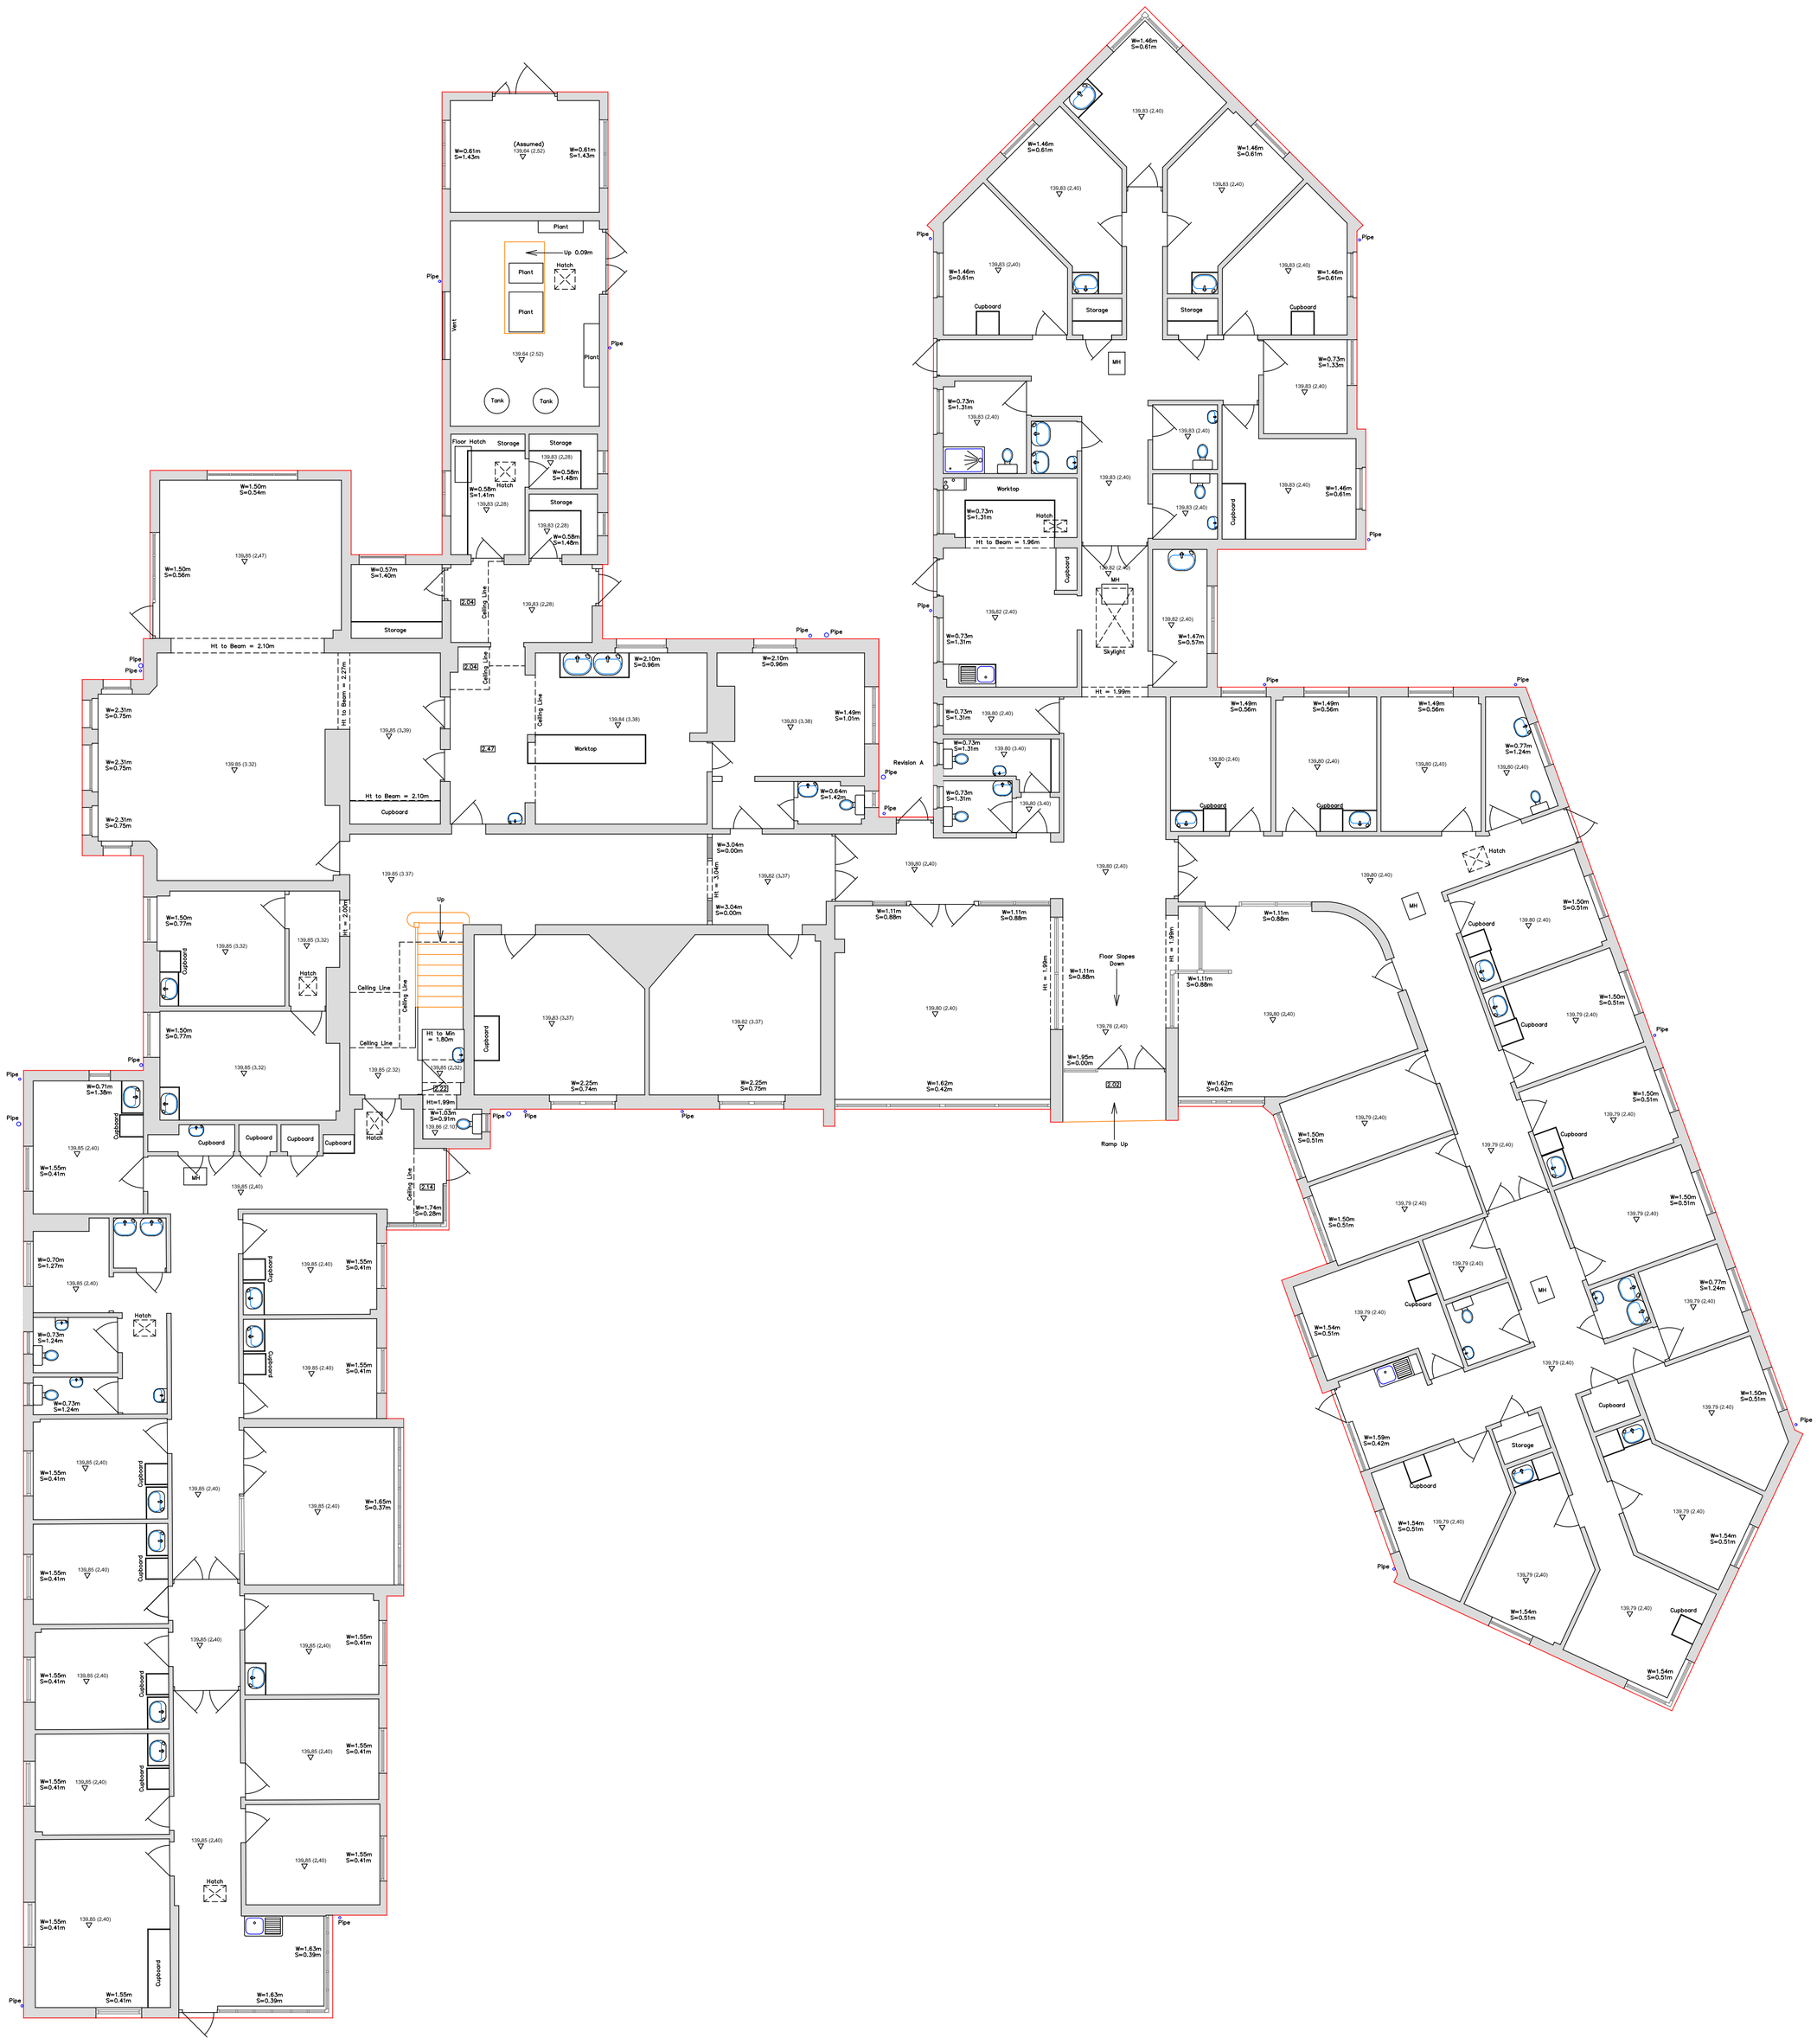

Location

Project Location

Requirement

Measured Survey

Client

Your Company Name

Notes

Position & level fixed to OSGB(15) Grid. Scale factor value 1 applies.
All dimensions should be checked on site prior to construction.
Where invert levels are shown, depths/pipe sizes have been obtained witout entry.
This drawing is subject to Copyright and should not be duplicated or altered without the consent of William Morris Surveys Limited or the 'Client'.

Reference: 0000–000

Scale: 1:100@A1

Initial: CM

Date: 01–01–21

Legend

BH	Bore Hole	F–PW	Post & Wire Fence	TAC	Tactile Paving
BT	BT Cover	F–P	Pallisade Fence	TP	Telegraph Pole
BO	Bollard	FH	Fire Hydrant	TS	Traffic Signal
BP	Block Paving	FL	Finish Level	UL	Up Light
CAB	Cabinet	GT	Gate		
CB	Collapsible Bollard	GY	Gully	>150>	Flow Direction & Pipe Size
CTV	Cable TV Cover	I–B	Illuminated Bollard		
DK	Drop Kerb	IC–C	Inspection Chamber (Combined)		
DP	Down Pipe	IC–F	Inspection Chamber (Foul)		
DPC	Damp Proof Course	IC–S	Inspection Chamber (Surface Water)		
EL	Eaves Level	KI	Kerb Inlet		
EP	Electricity Pole	LP	Lamp Post		
ER	Earth Rod	MH–C	Manhole (Combined)		
FB	Flower Bed	MH–F	Manhole (Foul)		
F–BW	Barbed Wire Fence	MH–S	Manhole (Surface Water)		
F–CB	Close Boarded Fence	NP	Name Plate		
F–CL	Chain Link Fence	PM	Parking Meter		
F–KR	Knee Rail	PO	Post		
F–H	Herrace Fence	SCB	Signal Control Box		
F–MR	Metal Railings	SP	Sign Post		
F–PI	Picket Fence	SV	Stop Vavle		
F–PR	Post & Rail Fence	SVG	Stop Valve (Gas)		

Symbols & Hatches

Building
Concrete
Shrubs/Vegetation
Block Paving
Wall
Spot Level
Survey Station (CM10)
Tadpole (Bank Detail)
Tree (to scale) & Height

Line Types

Block Paving
Change of Surface
Concrete
Sewer (Foul)
Sewer (Surface)
Sewer (Combined)
Fence (Close Boarded)
Fence (Chain Link)
Fence (Post & Rail)
Fence (Post & Wire)
Fence (Metal Railings)
Overhead Cable
Vegetation

Survey Control

Revision Notes

William Morris Surveys Limited
17 Lees Lane
South Normanton
Alfreton
Derbyshire
DE55 2AD

Office. 0800 002 5517
www.williammorrissurveys.co.uk

William Morris Surveys